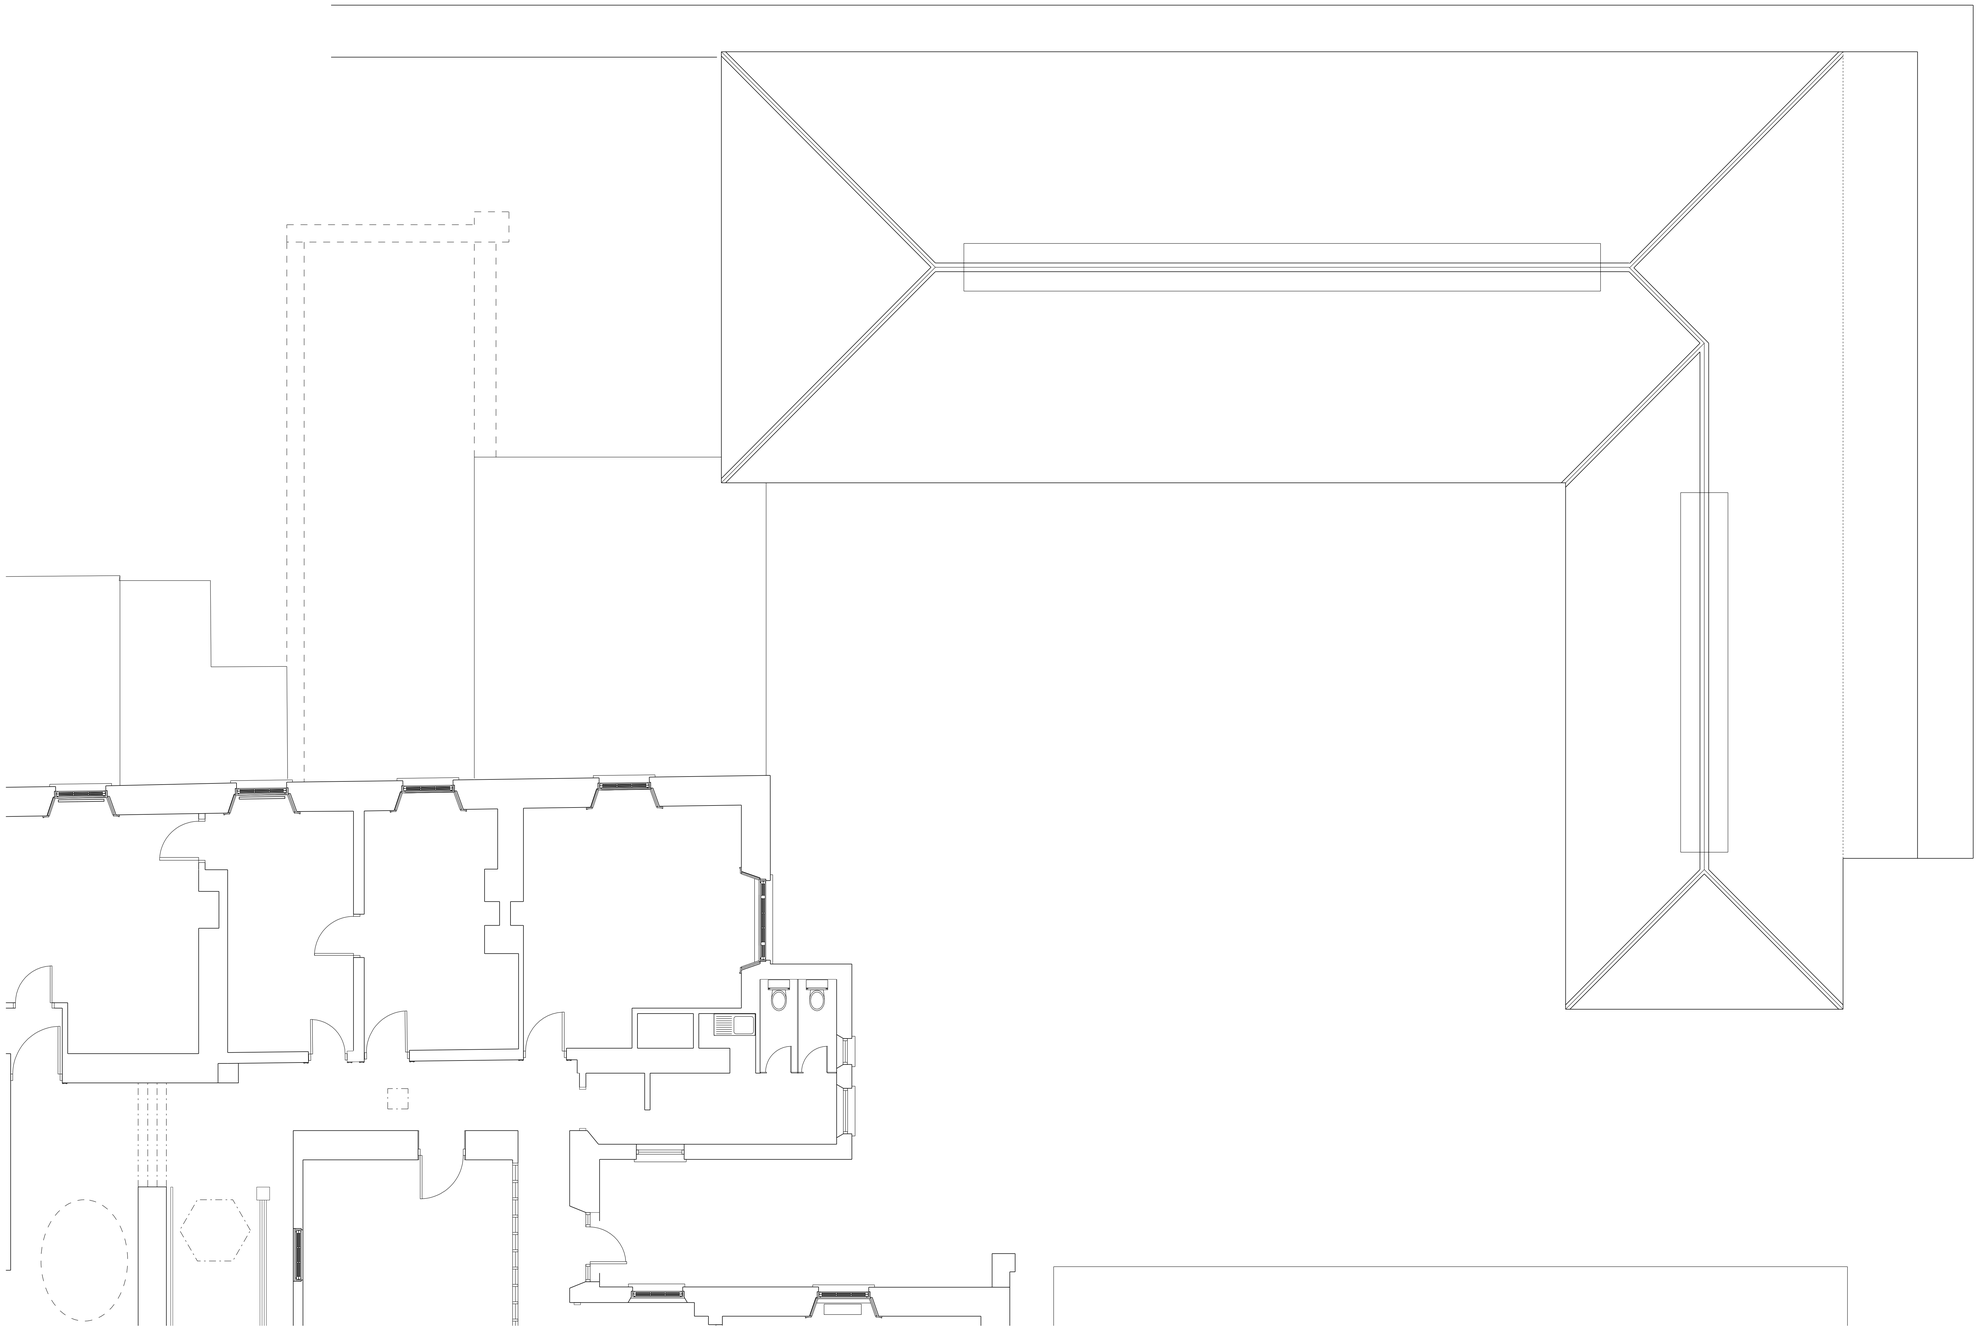

Revision	Description	By	Date
P	Preliminary	ST	09.01.08
P1	Submitted for Planning and Listed Building Consent	HyD	26.03.08

Notes
DO NOT SCALE. Use figured dimensions only.
The contractor is requested to check all dimensions before the work is put in hand.

(C) All copyrights Austin-Smith:Lord LLP
This drawing must only be used for the purpose for which it is supplied and its contents must not be reproduced for any purpose without written permission.

No areas indicated, or areas calculated from this drawing should be used for valuation purposes or as the basis for development contracts.

Austin-Smith:Lord LLP is a limited liability partnership registered in England & Wales. Number OC315362

Drawn	ST
Date	20.12.07
Checked	
Date	
Scale	1:50 @ A0
Status	PRELIMINARY

Austin-Smith:Lord LLP
Architects Designers Planners
Landscape Architects
one Dunleavy Drive
Cardiff CF11 0SN

t 02920 225 208
f 02920 225 230
e cardiff@austinsmithlord.com

Austin▪Smith:Lord

Project Bedwellty House and Park

Description Existing roof plan, stables and orchid house

Job No. 307451 | Drawing No. L00(106) | Revision P P1

Date Plotted: 15:20 , 26.03.2008
Q:\307451_Bedwellty House and Park\Cad\Plot Files\L00\100 General Arrangement\L100\108.dgn