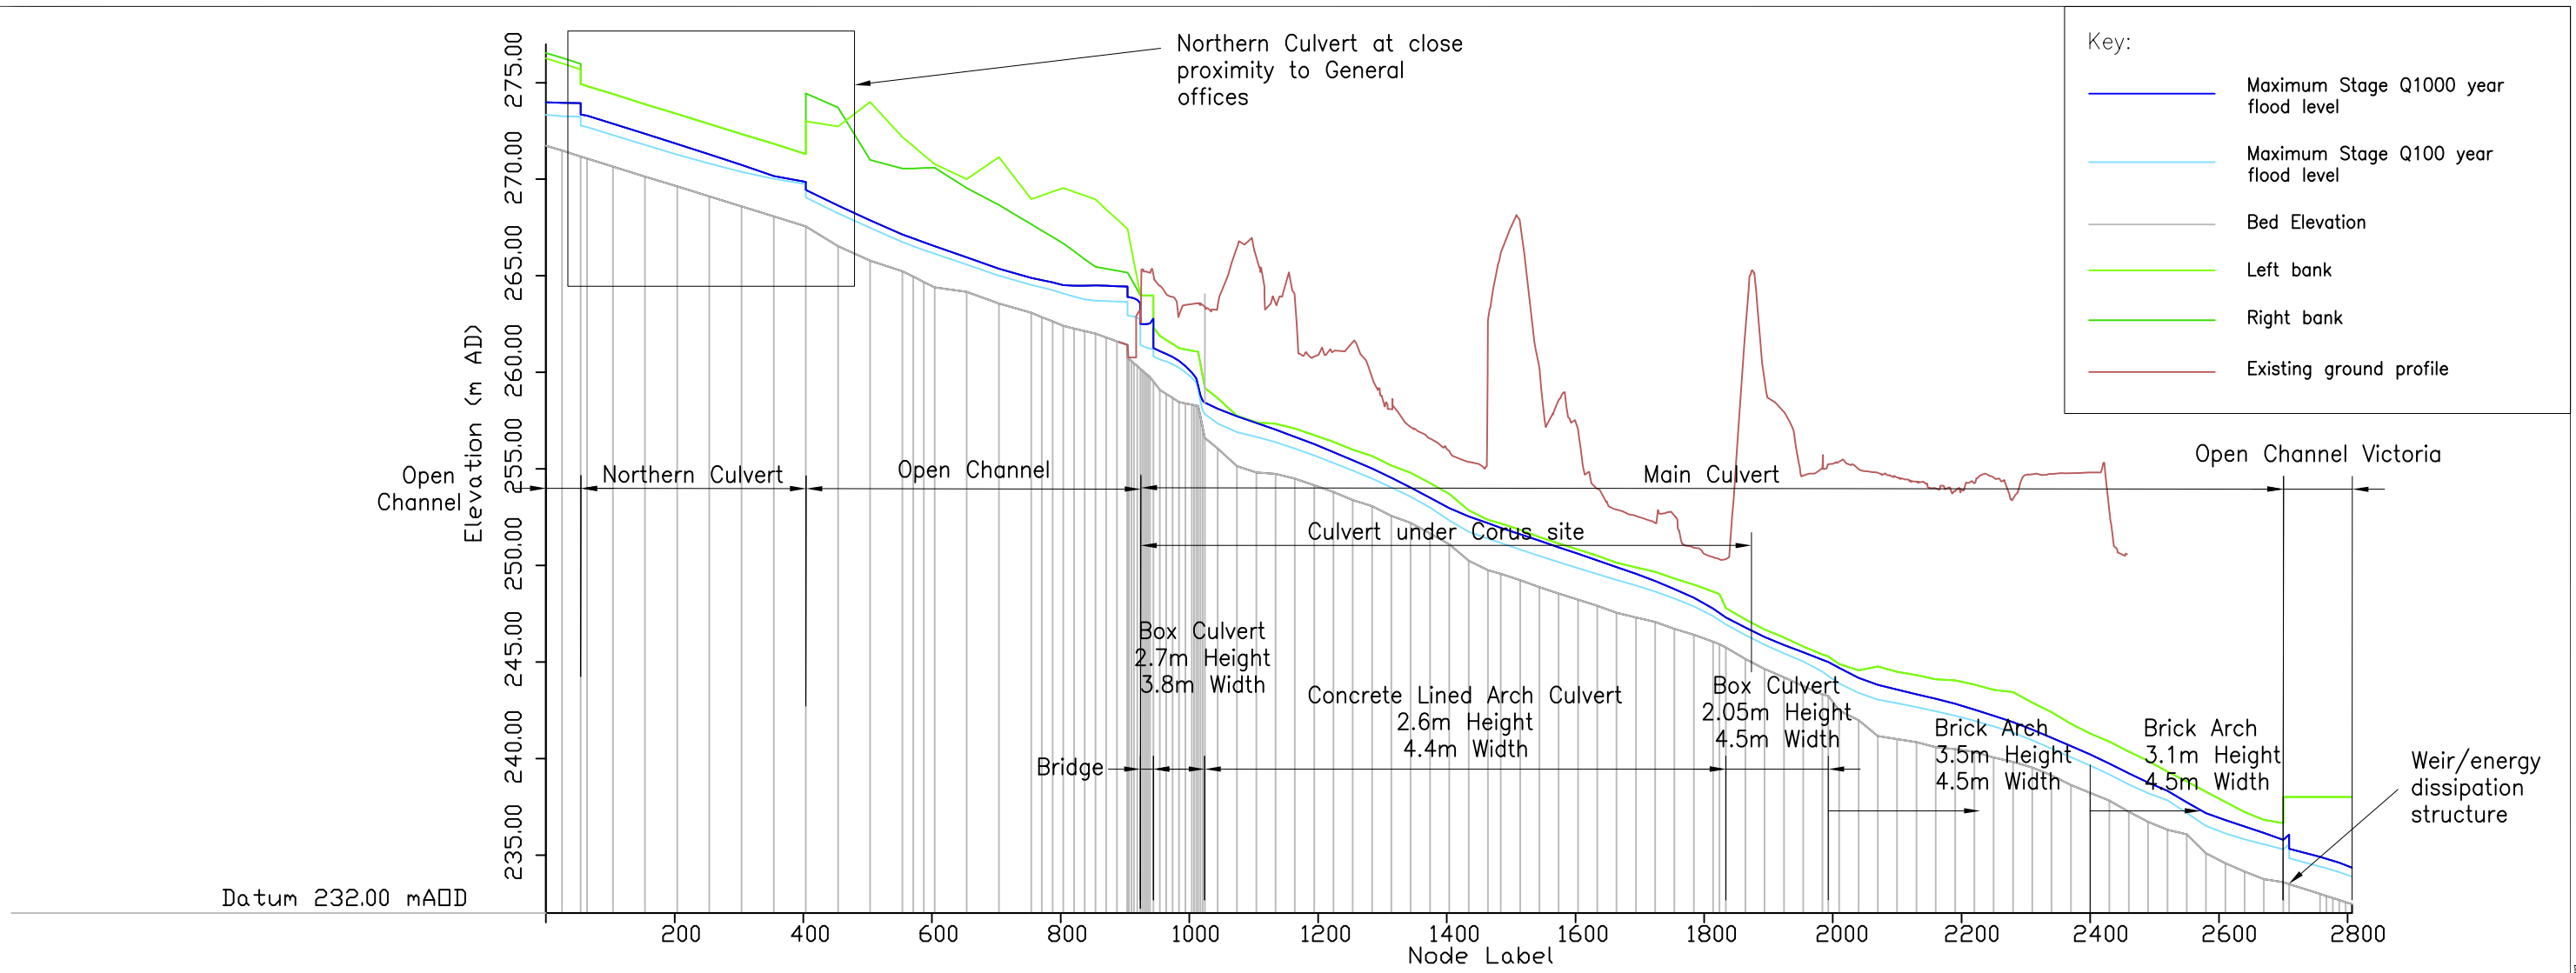
Northern Culvert at close proximity to General offices
Key:
Maximum Stage Q1000 year flood level
Maximum Stage Q100 year flood level
Bed Elevation
Left bank
Right bank
Existing ground profile
Elevation (m AD)
275.00
270.00
265.00
260.00
255.00
250.00
245.00
240.00
235.00
Open Channel
Northern Culvert
Open Channel
Main Culvert
Open Channel Victoria
Culvert under Corus site
Box Culvert 2.7m Height 3.8m Width
Concrete Lined Arch Culvert 2.6m Height 4.4m Width
Box Culvert 2.05m Height 4.5m Width
Brick Arch 3.5m Height 4.5m Width
Brick Arch 3.1m Height 4.5m Width
Bridge
Weir/energy dissipation structure
Datum 232.00 mAOD
200
400
600
800
1000
1200
1400
1600
1800
2000
2200
2400
2600
2800
Node Label

| | | |